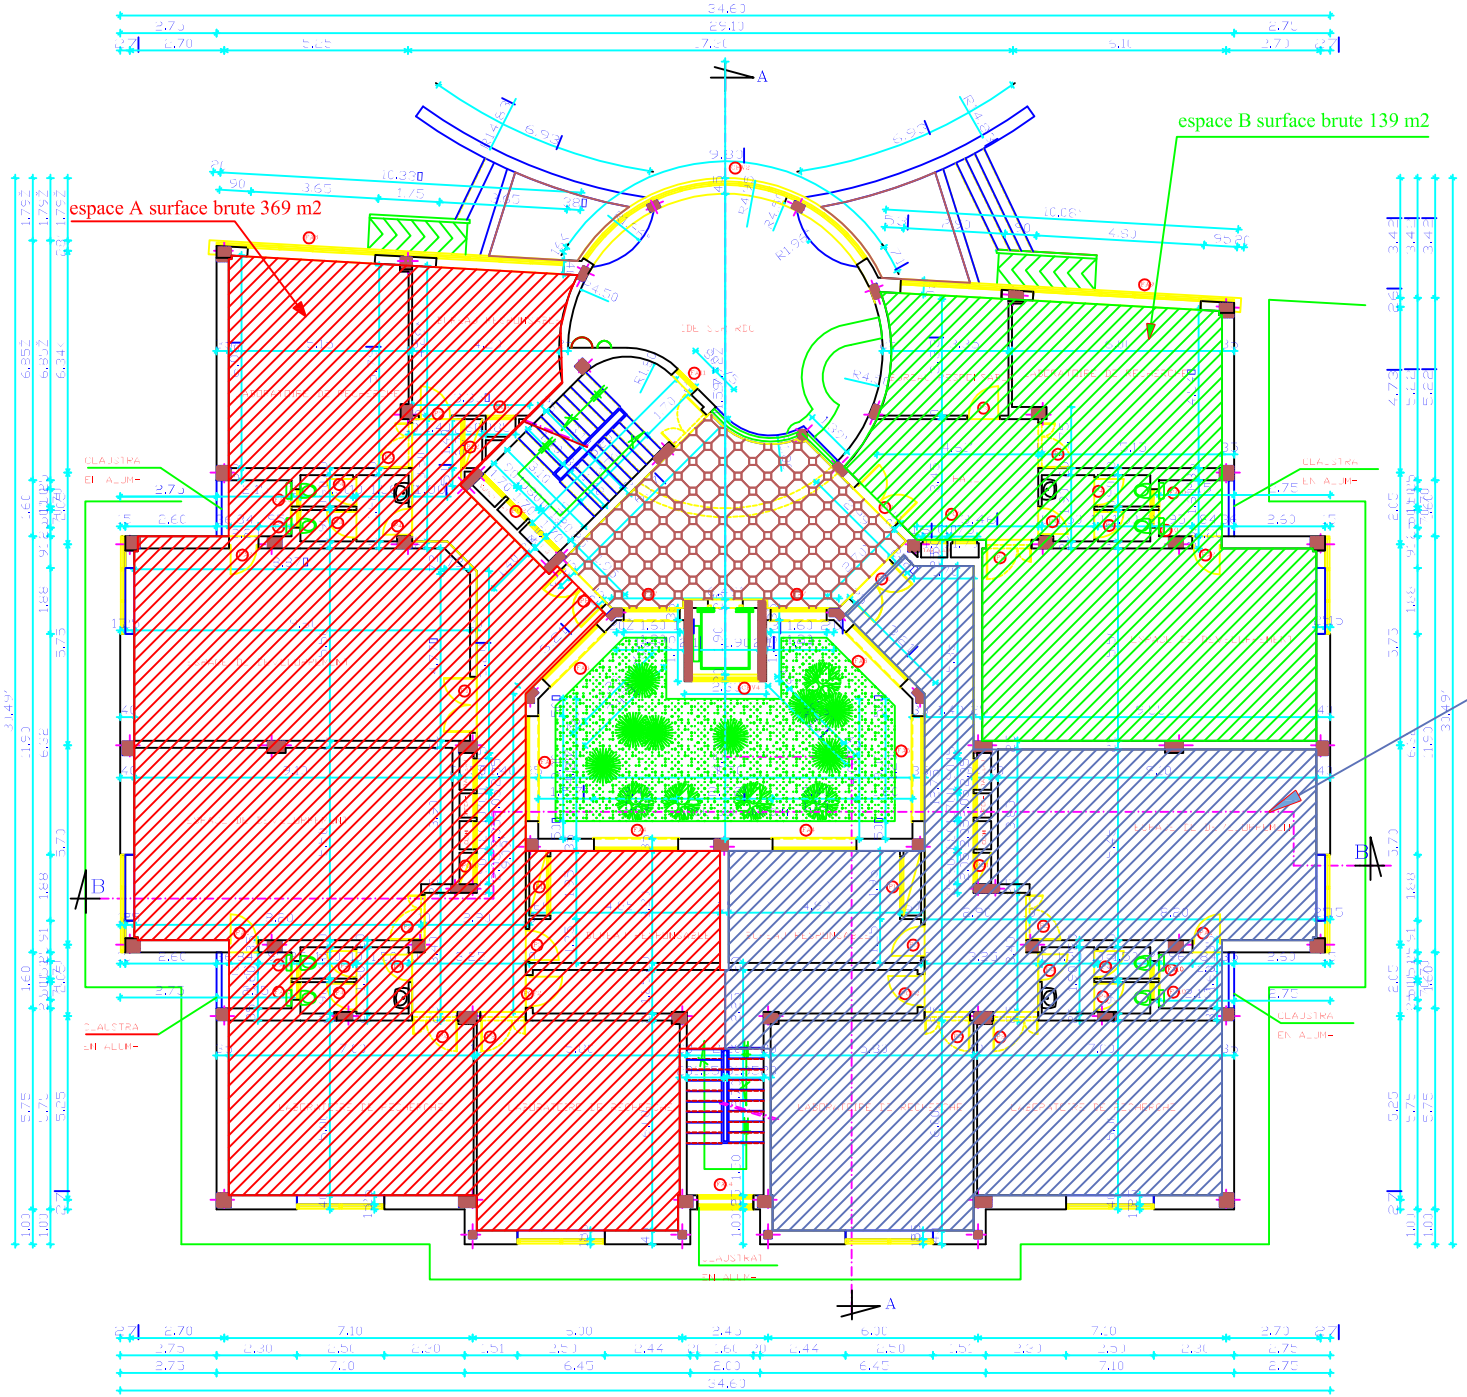

PLAN ETAGE COURANT

TABLEAU DE MENUISERIE

TYPE	DIMENSIONS	ALLEGE	NOMBRE
[illegible]	[illegible]		[illegible]
[illegible]	[illegible]		[illegible]
[illegible]	[illegible]		[illegible]
[illegible]	[illegible]		[illegible]
[illegible]	[illegible]		[illegible]
[illegible]	[illegible]		[illegible]
[illegible]	[illegible]	[illegible]	[illegible]
[illegible]	[illegible]	[illegible]	[illegible]
[illegible]	[illegible]	[illegible]